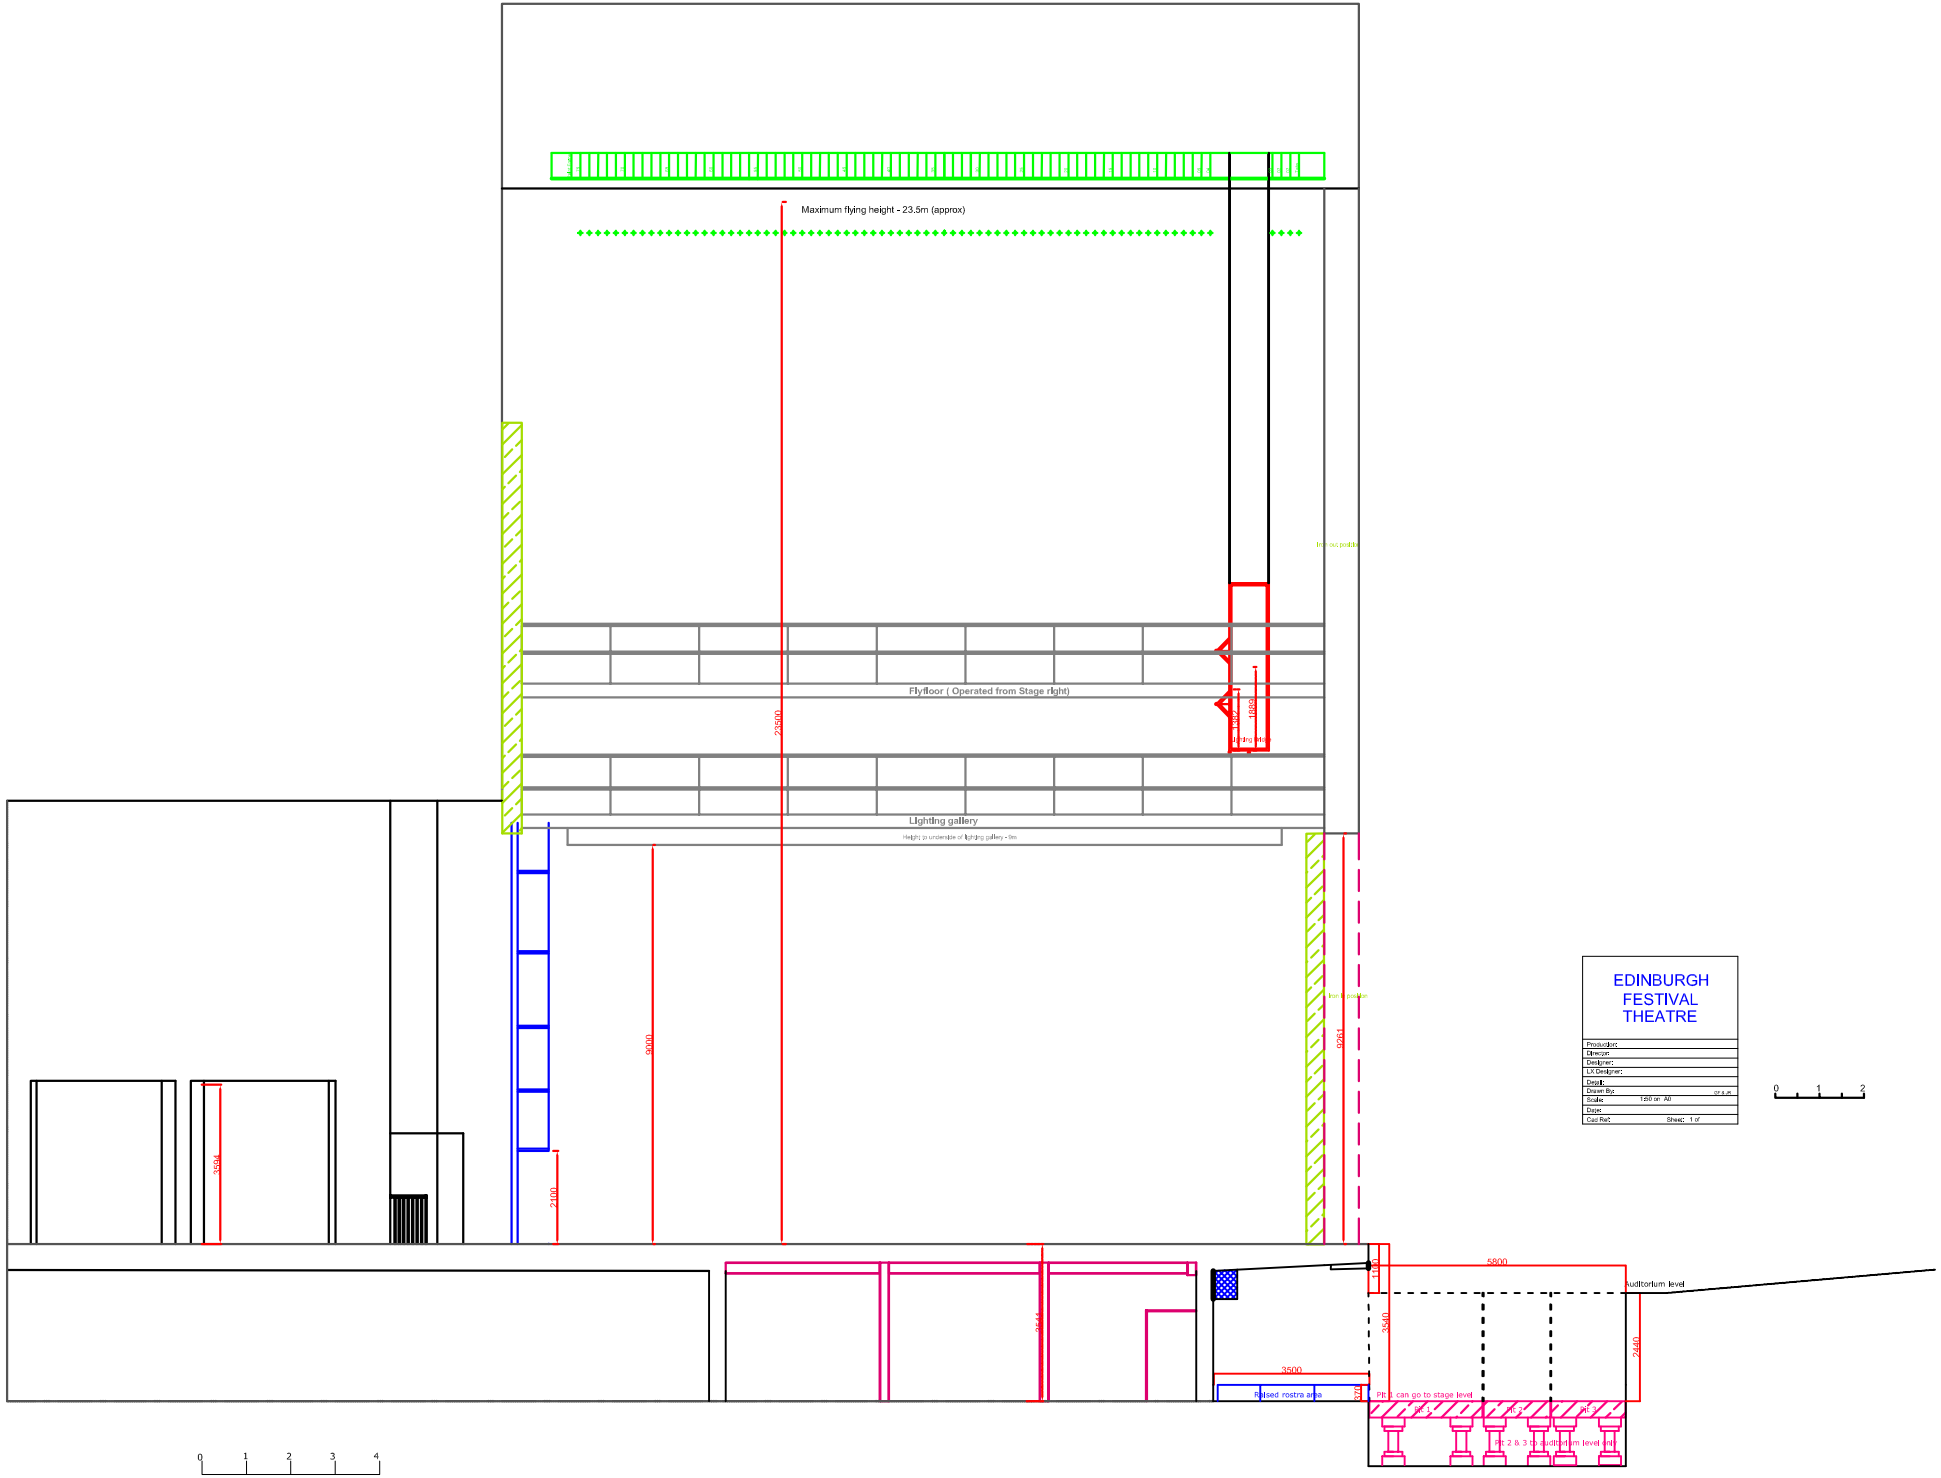
Maximum flying height - 23.5m (approx)
Flyfloor (Operated from Stage right)
Lighting gallery
Height to underside of lighting gallery - 9m
23500
9000
2100
3394
9264
1100
1829
5800
3640
2440
3500
Raised rostra area
Auditorium level
PR 1 can go to stage level
PR 2 & 3 to auditorium level only
EDINBURGH
FESTIVAL
THEATRE
Producer:
Director:
Designer:
LX Designer:
Drawn By:
Scale: 1:50 on A0
Date:
Cad Ref:
Sheet: 1 of
0 1 2
0 1 2 3 4